


JAMES EVANS
4/20/09 B01 Concept for 40 person ushape
STUDIO
NO YELLOW/CTB
LANDSCAPE
ANSI A (8.50 X 11.00 INCHES)
ADOBE PDF

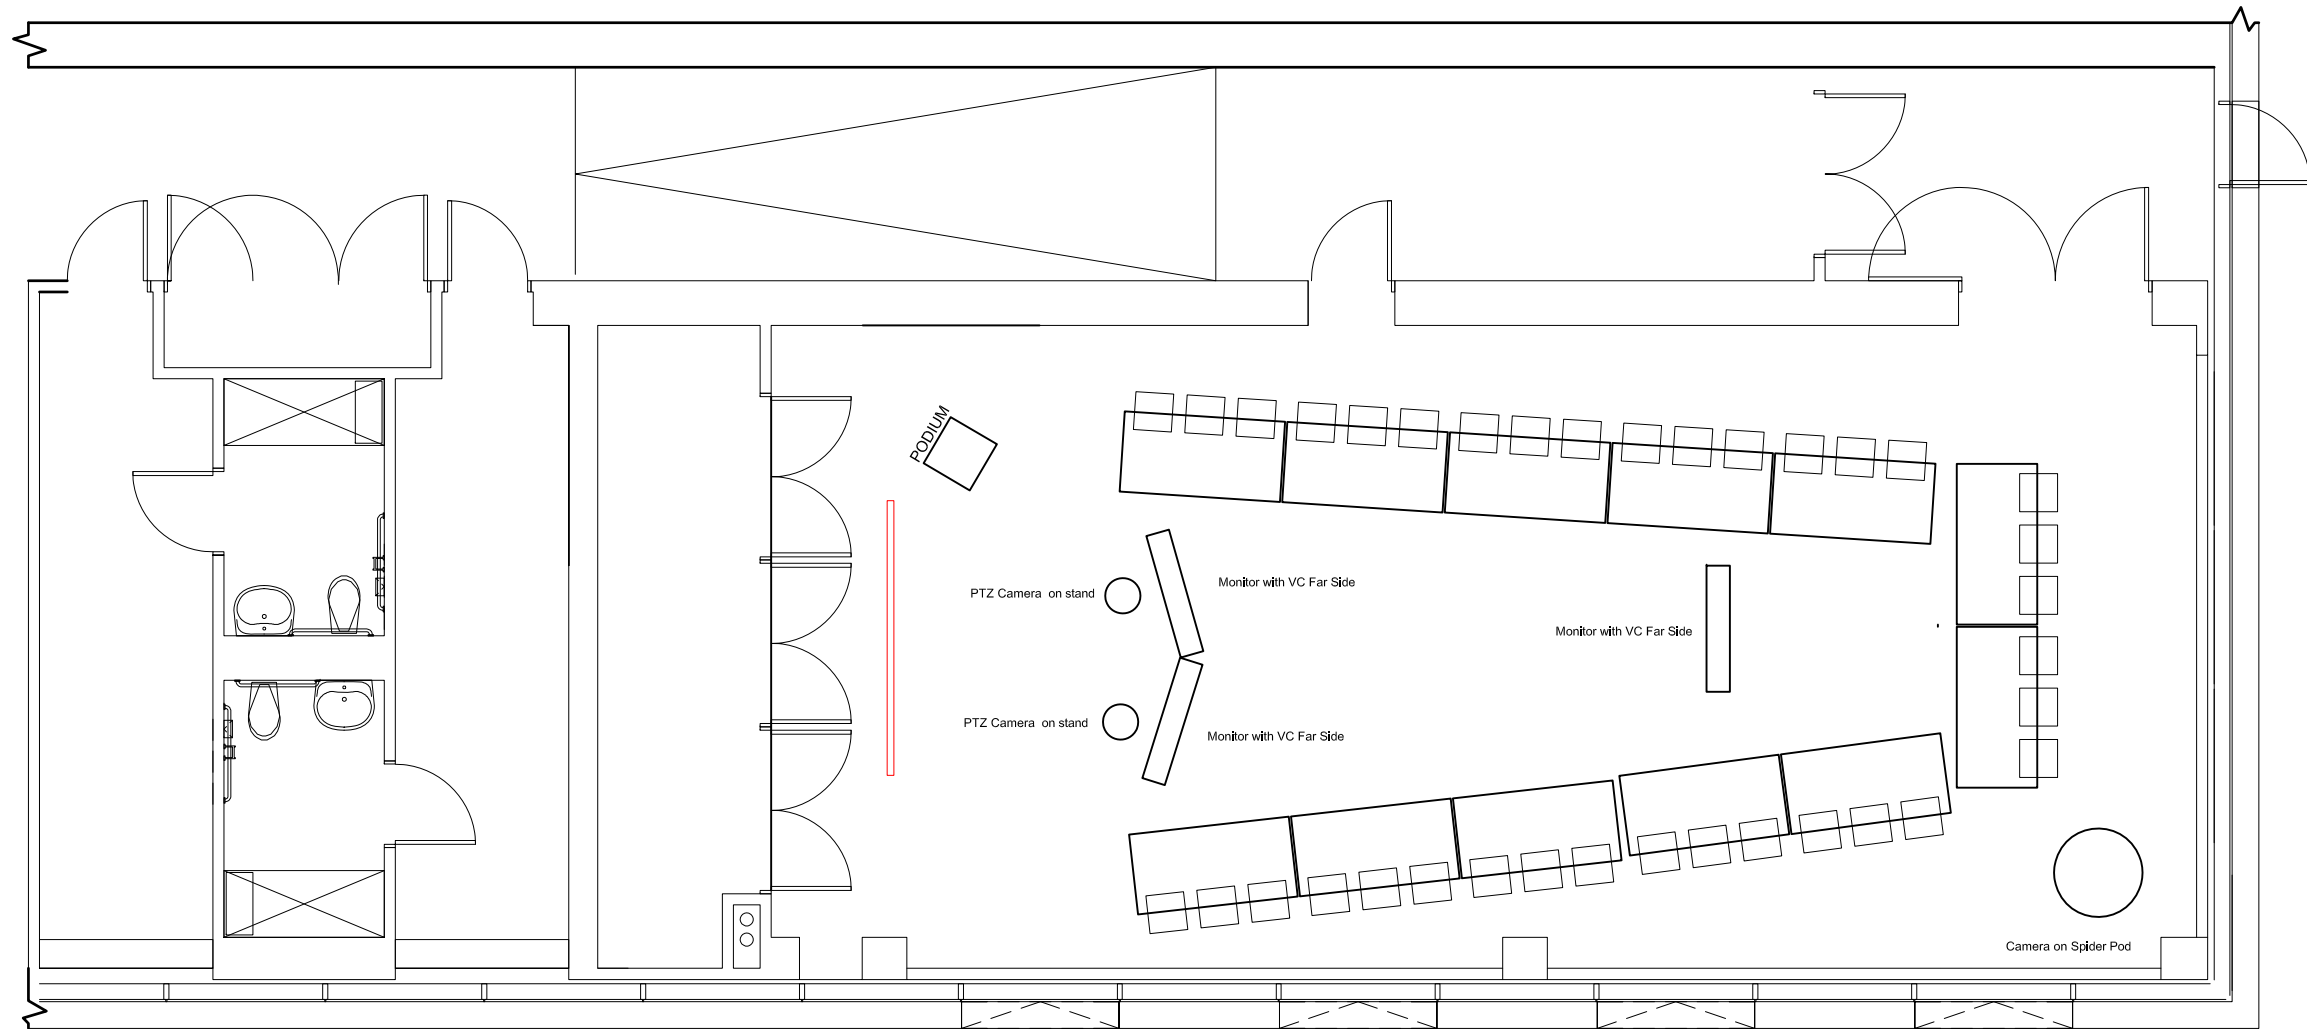

VidCAD

General Notes

No.	Revision/Issue	Date

Firm Name and Address

RPI MULTIMEDIA SERVICES
110 8TH STREET DCC 140
TROY, NY 12180

COPYRIGHT: RPI MULTIMEDIA SERVICES 2007

Project Name and Address

CAD_EMPAC_COLLABORATIONS
--
--
--

Project
PROJECT NUMBER
4/20/09
SAVED: 4/27/09
PLOTTED: 4/27/09
DRAWN BY: JAMES EVANS
EDITED BY: JAMES EVANS
Scale
1"=1'

Sheet
CONCEPT FOR 40
PERSON USHAPE

SHEET NUMBER:

B01